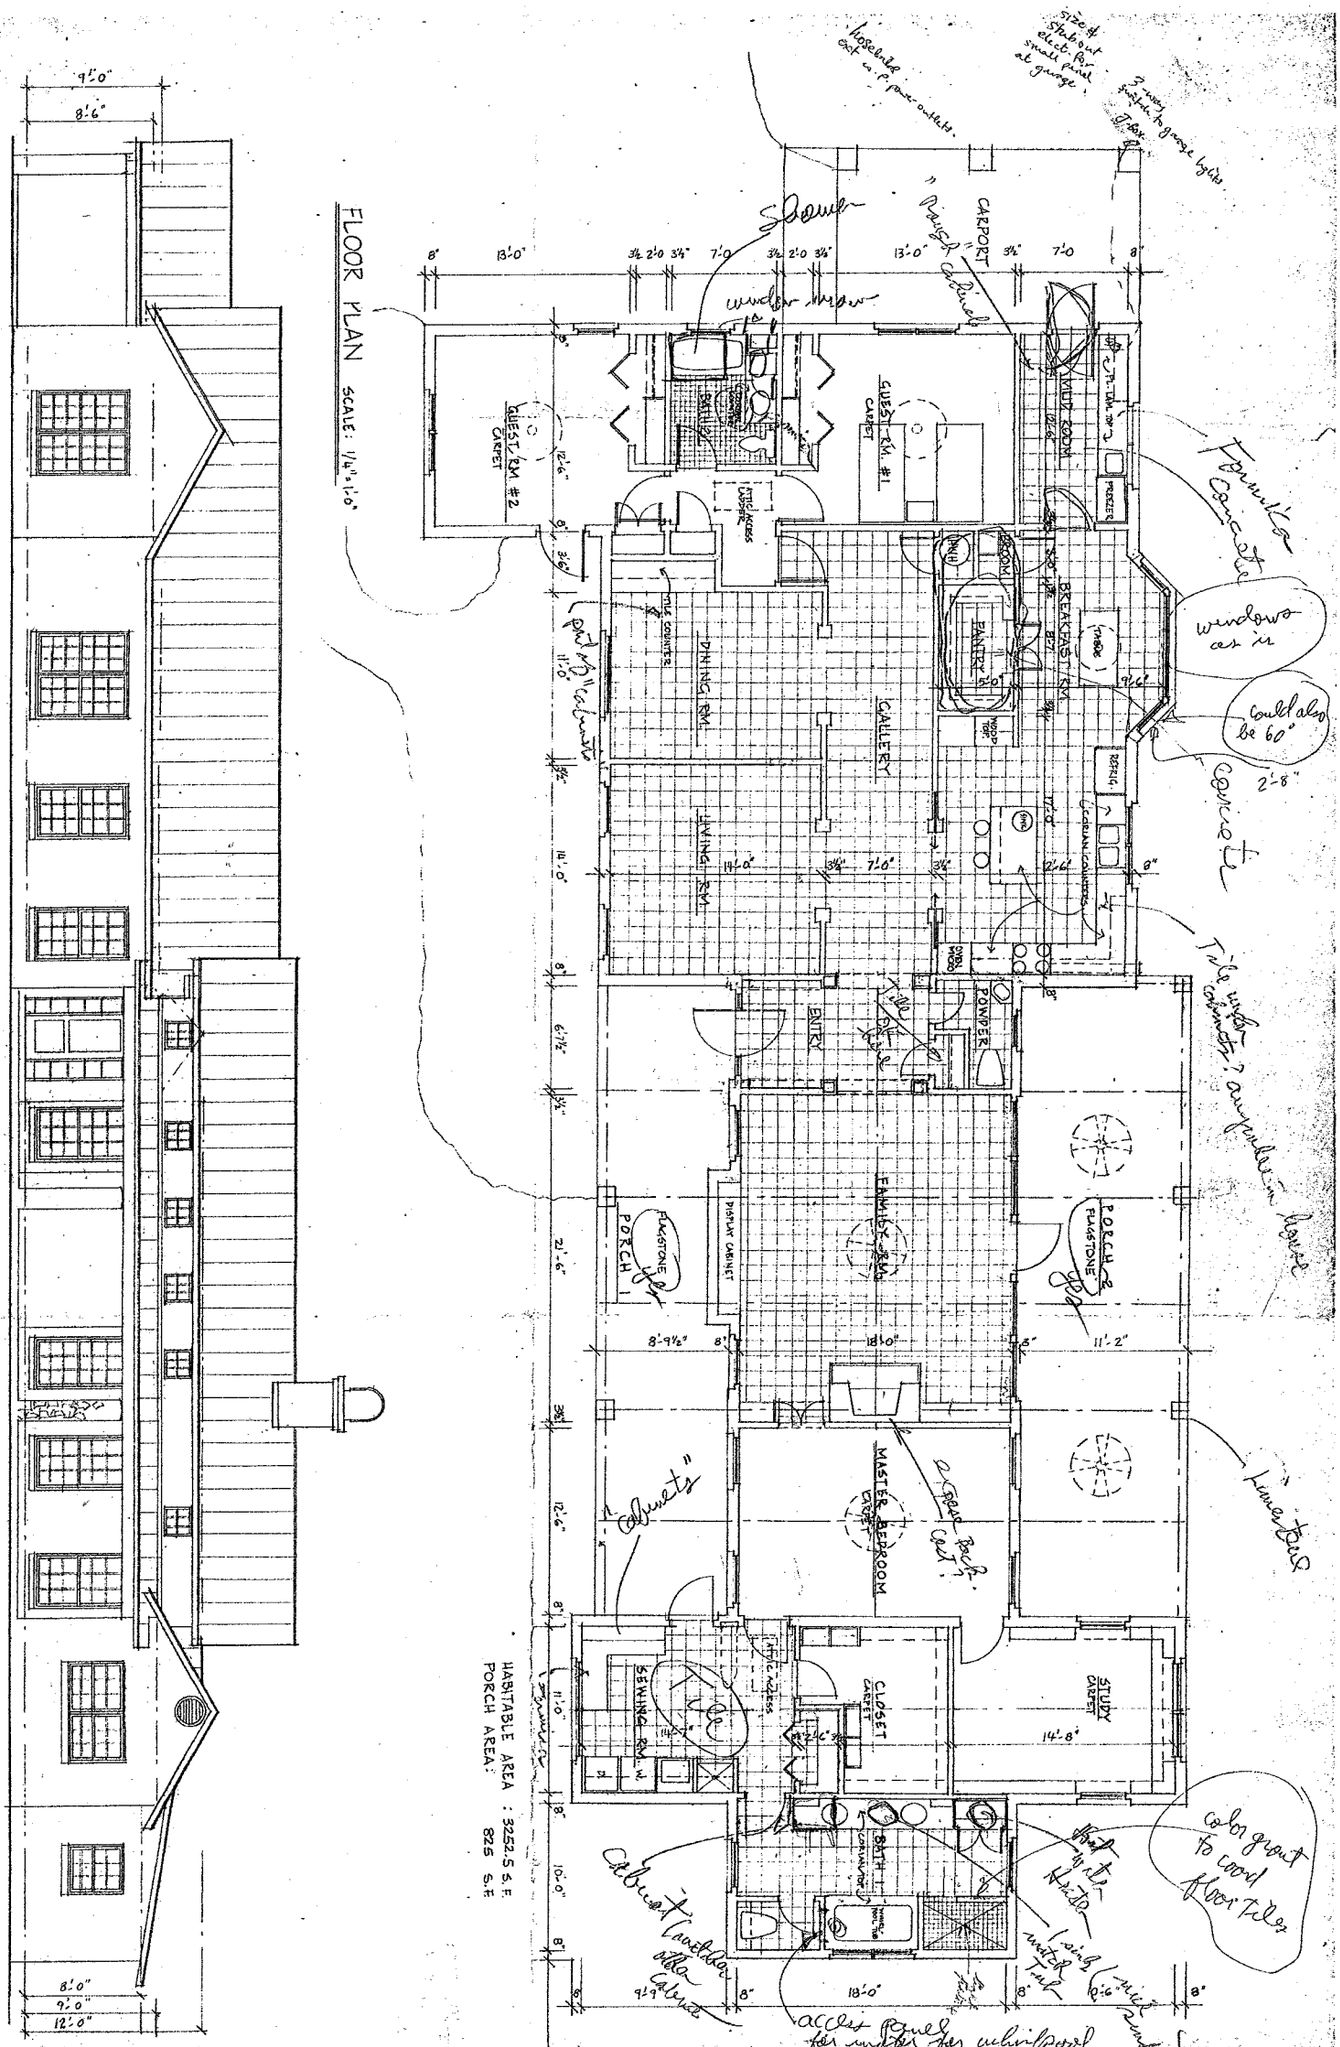
ENTRY ELEVATION
FLOOR PLAN SCALE: 1/4"=1'-0"
HABITABLE AREA : 3252.5 S.F.
PORCH AREA: 825 S.F.
PROJECT
PFEIFFER RESIDENCE
33 Delaware Creek Rd.
CONSULTANT
LANDMARK PARTNERSHIP
DATE MAY 6 '93
REVISIONS DATE MAY 21 '93
SHEET NUMBER
8